T09N-R01E-14_0000_MCS

BLOOMINGTON ENGINEERING COMPANY
ENGINEERS and SURVEYORS
811 ANITA STREET
BLOOMINGTON, INDIANA 47401
Phone 332-2603

DESCRIPTION

A part of the East half of the Northeast quarter of the Southwest quarter and a part of the Southeast quarter of the Southwest quarter and a part of the Northwest quarter of the Southeast quarter, all in Section 14, Township 9 North, Range 1 East, Monroe County, Indiana, described as follows: Beginning at a point on the South line of said East half of the Northeast quarter of the Southwest quarter that is 334.66 feet East of the Southwest corner of said half-quarter-quarter, thence South for a distance of 46.70 feet to the centerline of a county road, thence N83-30'E over and along said centerline for a distance of 311.23 feet, thence N22-15'E over and along the centerline of an ingress and egress easement 30 feet in width for a distance of 239.37 feet, thence North for a distance of 334.63 feet, thence West for a distance of 399.87 feet, thence South for a distance of 544.71 feet to the place of beginning. Containing 5.00 acres, more or less. Subject to 15.00 feet of even width off the West side of the following described ingress and egress easement:
Also, an ingess and egress easement 30.00 feet in width lying 15.00 feet on both sides of the following described line: Beginning at a point that is 633.95 feet East and 12.60 feet South of the Southwest corner of the East half of the Northeast quarter of the Southwest quarter of said Section 14, said point being in the centerline of a county road, thence N22-15'E for a distance of 239.37 feet.

Plat and description prepared from a survey conducted under the supervision of:

Robert W. Brunnemer
Registered Land Surveyor
Indiana Registry #6812
June 9, 1976

ROBERT W. BRUNNEMER
STATE
OF
INDIANA
6812
LAND SURVEYOR

MAR 22 1977

...e County, Indiana

McClung, Walter E. & Roxie M. to Martin, Stephen & Helen


3-22-77

3324139

BLOOMINGTON ENGINEERING COMPANY

ENGINEERS and SURVEYORS
811 ANITA STREET
BLOOMINGTON, INDIANA 47401
Phone 332-2603



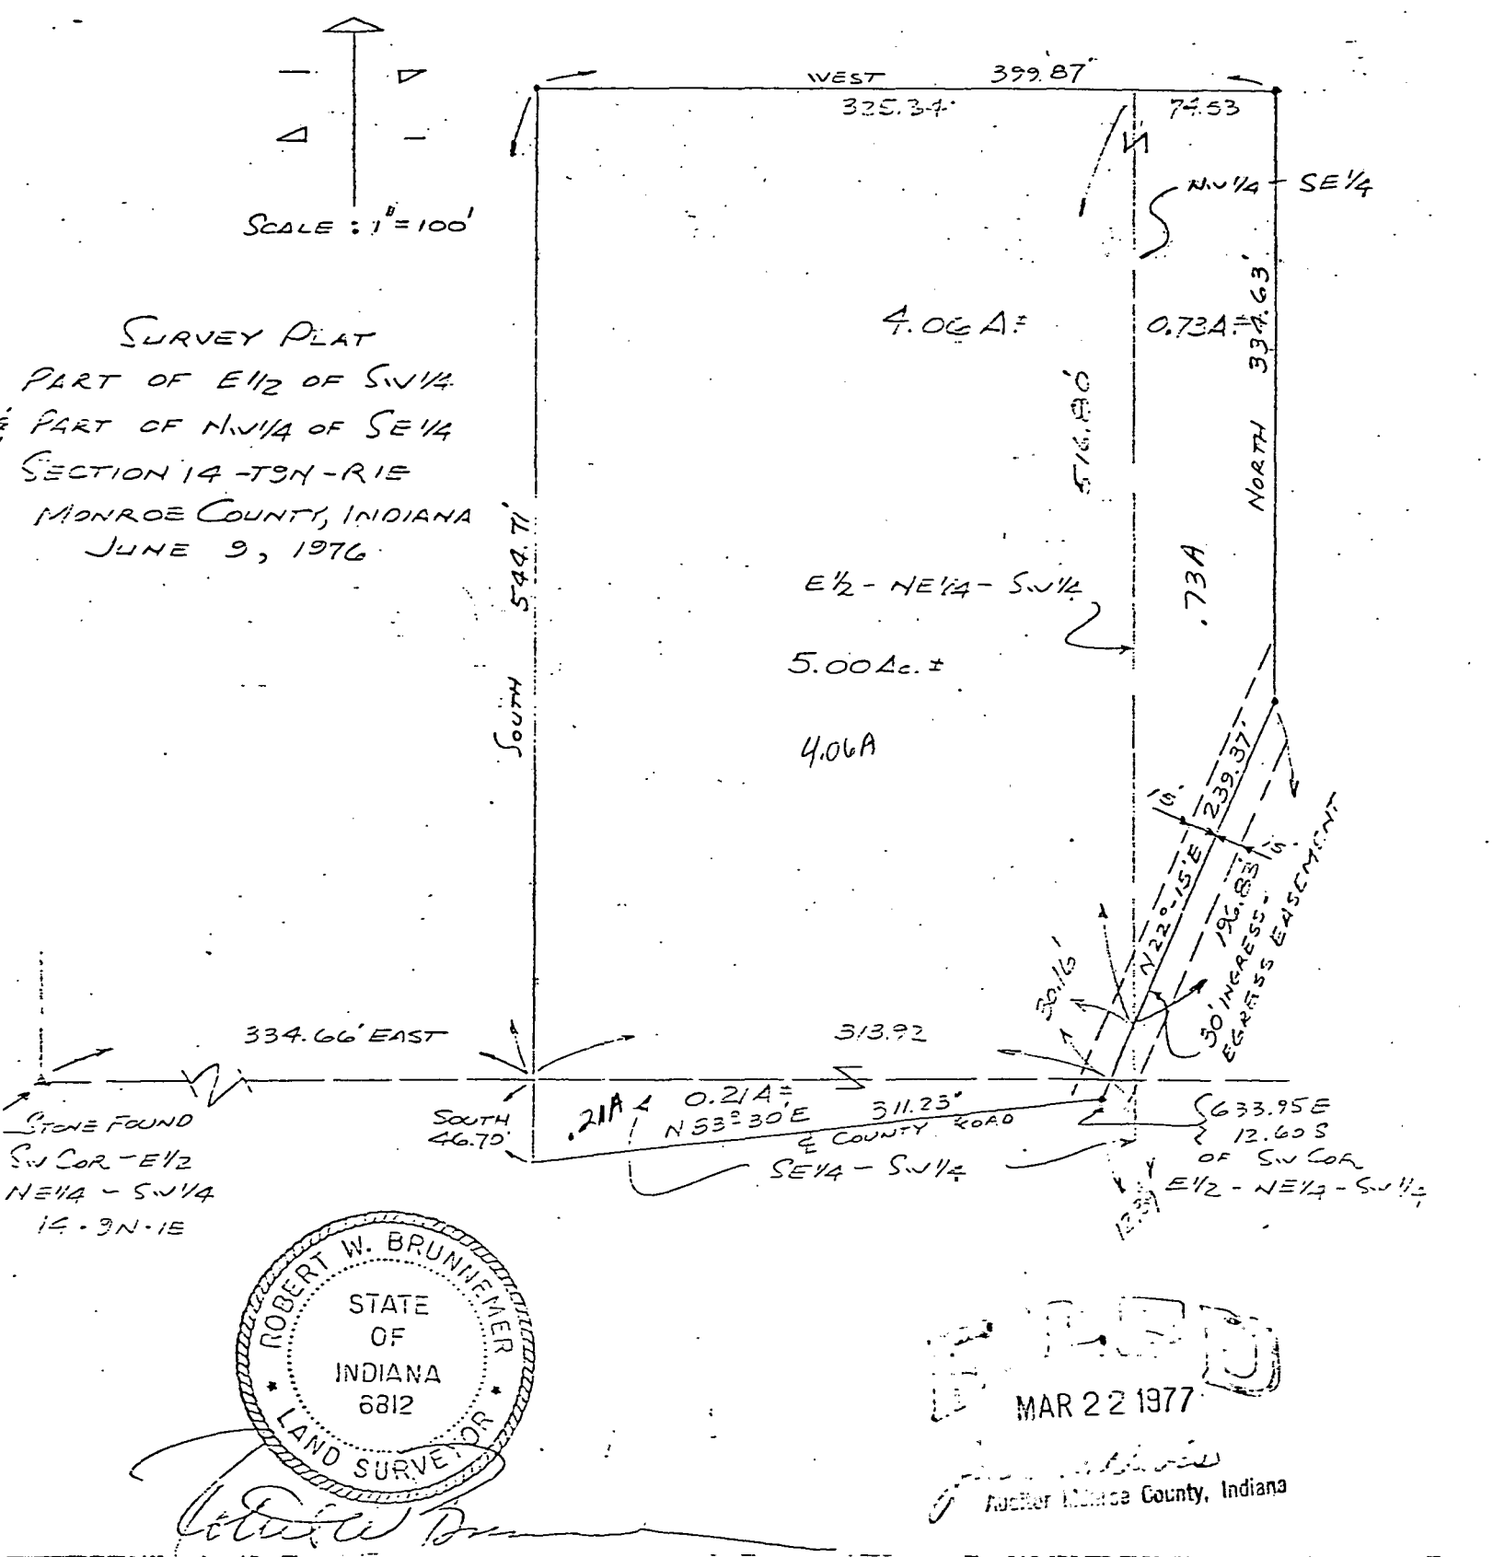

SURVEY PLAT
PART OF E1/2 OF SW1/4
& PART OF NW1/4 OF SE1/4
SECTION 14 - T9N - R1E
MONROE COUNTY, INDIANA
JUNE 9, 1976


ROBERT W. BRUNNEMER
STATE OF INDIANA
6812
LAND SURVEYOR


FILED
MAR 22 1977
Auditor Monroe County, Indiana

TRI CO Surveying & Mapping


Edmund O. Farkas, Registered Land Surveyor

103 West Temperance
P.O. Box 96
Ellettsville, Indiana 47429
Phone: 812-876-2305

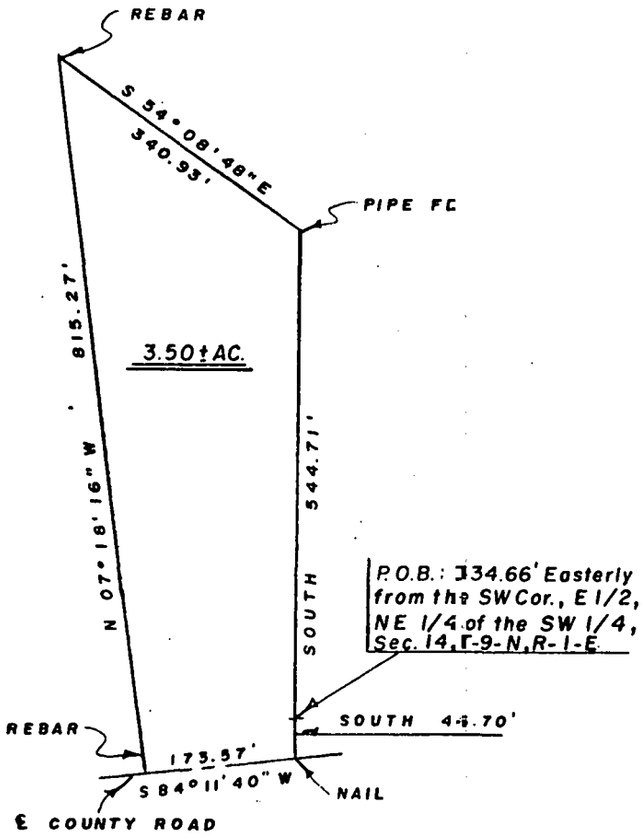

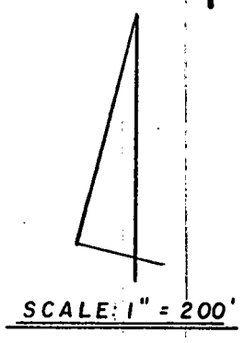

I, Edmund O. Farkas, hereby certify that I am a Registered Land Surveyor, licensed in compliance with the Laws of the State of Indiana; that this plat and the following description correctly represent a land survey completed under my supervision on October 31, 1988; that all the monuments shown thereon actually exist and that their location and type are to the best of my knowledge accurately shown.

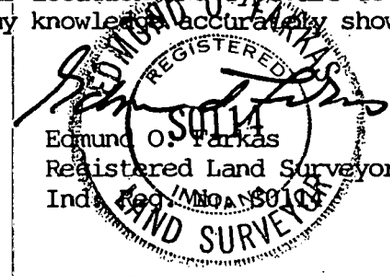

Edmund O. Farkas
Registered Land Surveyor
Ind. Reg. No. SO114

A part of the East Half of the Southwest Quarter of Section Fourteen (14), Township Nine (9) North, Range One (1) East, Monroe County, Indiana, and more particularly described as follows:

Beginning at a point 334.66 Easterly from the Southwest Corner of the East Half of the Northeast Quarter of said Southwest Quarter, thence South 46.70 feet to a nail in the centerline of a county road, thence along said centerline South Eighty-four (84) Degrees, Eleven (11) Minutes, Forty (40) Seconds West 173.57 feet, thence leaving said centerline North Seven (07) Degrees, Eighteen (18) Minutes, Sixteen (16) Seconds West 815.27 feet to a rebar, thence South Fifty-four (54) Degrees, Eight (08) Minutes, Forty-eight (48) Seconds East 340.93 feet to a pipe found, thence South 544.71 feet to the point of beginning.

Containing 3.50 acres, more or less.

INSTRUMENT NO. _____ PLAT CABINET _____ ENVELOPE _____

HELEN MARTIN MINOR SUBDIVISION AMENDMENT ONE
PRELIMINARY PLAT

NORTH
SCALE: 1" = 120'

LEGEND

- SECTION CORNER
- FD — REBAR FOUND
- S — 5/8"x 24" REBAR WITH/SURVEYOR CAP SET
- 1.1 ACRES — CONTIGUOUS ACRES @ LESS THAN 18% SLOPE
- 9405 — ADDRESS
- EASEMENT LINE
- PROPERTY LINE
- FR — ZONING: FOREST RESERVE DISTRICT

FR
STATE OF INDIANA
DEED BOOK 105, PAGE 559

STONE FOUND
N.W. COR., N.W. 1/4,
S.E. 1/4, SEC. 14, T9N, R1E,
MONROE COUNTY, IND.

FR
STATE OF INDIANA
DEED BOOK 107, PAGE 328

N.E. COR., N.W. 1/4,
S.E. 1/4, SEC. 14, T9N, R1E,
MONROE COUNTY, IND.
STONE FOUND

FR
MARTIN, JOSHUA L.
DEED BOOK 481, PAGE 371

FR
TRACT 1
HELEN MARTIN
MINOR SUBDIVISION
REINHART, MICHAEL J. & JANA C.
INST. NO. 2003025847

FR
LOT 4
13.10 acres

4.9 ACRES

9405

SEPTIC # 40652

EXISTING GARAGE
EXISTING GARAGE
EXISTING HOUSE
EXISTING SHED
GRAVEL DRIVE

FR
LOT 2
5.57 acres
SEPTIC # 15917

2.8 ACRES

FR
LOT 3
6.86 acres
SEPTIC # 19065

1.1 ACRES

DRAINAGE EASEMENT
200.00'

ZONE A

BABY CREEK
C/L EXISTING CREEK

FHBM
Community-Panel Number
180444 0004 A
Effective Date:
March 6, 1981
ZONE A

C/L E. BABY CREEK ROAD
(local)

FR
HELEN MARTIN
INST. NO. 2002009784

FR
HELEN R. MARTIN
INST. NO. 2004012803

FR
HELEN R. MARTIN
INST. NO. 2004012893

FR
HILL, CHRIS DANIEL & TINA LISA
INSTR. NO. 2001003336

FR
TALLEY, JOHN R. & LESA MCDANIEL
INST. NO. 2003015915

FR
GRATZ, DERIK P. & RACHEL C.
INSTR. NO. 2003021971

FR
McCLUNG, JERRY M.
INST. NO. 2006016018

RECEIVED
MAR 13 2008
MONROE COUNTY PLANNING

FEBRUARY 5, 2008
HELEN MARTIN MINOR SUBDIVISION
AMENDMENT ONE
JOB NO. 5007178
SHEET 1 OF 2

RSID001316

ASTRONOMIC

SCALE: 1"=100'

STATE PROPERTY
DB 344 Pg. 15

#5 REBAR w/ YELLOW CAP SET

STATE PROPERTY
DB 82 Pg. 255

SEC. 10 | SEC. 11

N 1° 42' 23" W 670.33'

1/2" IRON PIPE FD.

3/4" IRON PIPE FD. (CORRECT)

NO DOCUMENTATION COULD BE FOUND RELATIVE TO THIS LINE. FIXTURES (PIPES, STONE, TUBING, ETC.) ALONG 173'/1400.09 FOOT LENGTH ARE ALSO UNKNOWN.

(2) 1/2" E.M.T. (conduit) PIPES FOUND

STONE w/ X FD.

1/2" IRON PIPE FD.

BenSo_Q09

N 88° 15' 22" W, 1306.69' (theoretical split 1303.91)

876.18'
[873.10' WILSON DEED]

430.52'
[425.45' ALLEN DEED]

STONE w/ "+" FD.

CORNER "A" SEE SURVEYORS REPORT

SEC. 15 | SEC. 14

7/8" x 18" BOLT SET IN ℄ ROAD ON LINE

STATE PROPERTY
DB 97 Pg. 74

STATE PROPERTY
DB 83, pg. 174

WILSON
D.B. 258 pg. 466

ALLEN
D.B. 258 pg. 458

N 1° 07' 02" W 1336.28'

N 1° 11' 04" W 1274.63'

LOW GAP ROAD


IRON PIPE FD.

STONE FD.

IRON PIPE FD.

DNR CONCRETE MONU. SET

STATE PROPERTY
DB 83 Pg. 475

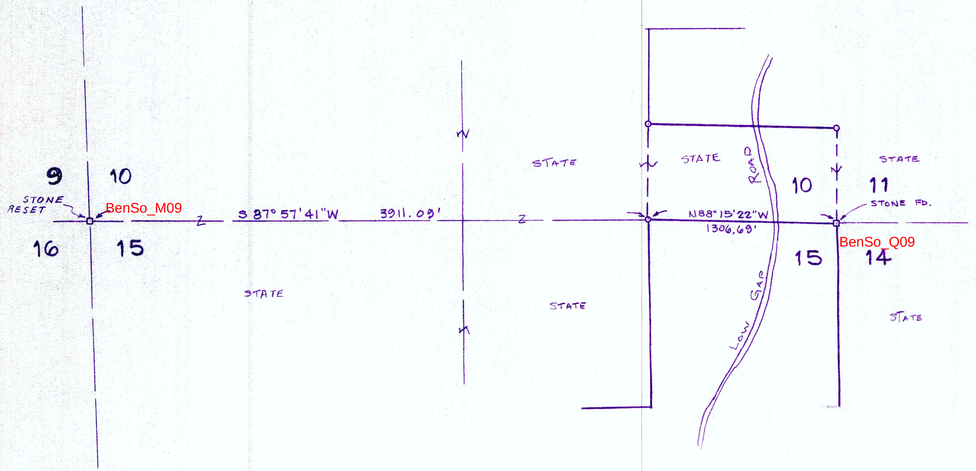

ASTRONOMIC

0 500 1000

SCALE: 1"= 500'

SURVEYOR'S REPORT

THIS SURVEY IS BASED ON AN ASTRONOMIC BEARING FROM A FOUND STONE MARKING ~~THE SOUTHEAST CORNER OF SECTION 10, T-10-N, R-1-E,~~ TO A FOUND STONE MARKING THE SOUTHEAST CORNER OF THE SOUTHEAST ¼ OF THE NORTHEAST ¼ OF SAID SECTION 10.

not found perhaps stone sec 15 E¼ is the one referenced.

CORNER "A" AS ILLUSTRATED ON THIS DRAWING IS MARKED BY A 3/4" IRON PIPE THAT WAS OBSERVED BY MYSELF JANUARY 11, 1984 (BOOK 649) AND HAS BEEN USED BY OTHER SURVEYORS. THE ORIGIN OF THIS IRON PIPE IS SOME WHAT UNCERTAIN, HOWEVER, THE MEASUREMENT FROM THE SOUTHEAST CORNER OF SAID SECTION TO THIS PIPE IS REASONABLE CORRECT. IT HAS AN AUTHORITATIVE APPEARANCE EVEN BEING LOCATED A FEW FEET TO THE NORTH OF THE THEORETICAL SOUTH SECTION LINE. A DILIGENT SEARCH UNCOVERED NO STONE AT THE SOUTH ¼ POSITION AND NO EVIDENCE WAS APPARENT WHICH SUGGESTED A SKEWED LINE WAS POSSIBLE.

APPROXIMATELY 130 FEET NORTH OF CORNER "A", A ½" IRON PIPE WAS FOUND. THIS ½" PIPE HAS THE SAME APPEARANCE AS ANOTHER ½" PIPE FOUND 82.27 FEET EAST OF THE SOUTHEAST CORNER STONE OF SAID SECTION 10. THE MEASUREMENT BETWEEN THESE TWO IDENTICAL PIPES MEASURES 1400.09 FEET AND INTERSECTS SEVERAL MARKED POINTS AS INDICATED ON THIS PRINT. NEITHER THE DIRECTION OR DISTANCE FITS ANY CALL IN ANY DEED DESCRIPTION PERTINENT TO THIS AREA. THE SOURCE OF THIS SKEWED LINE IS UNKNOWN. I DETERMINED THE 3/4" PIPE TO BE MORE FITTING AND CORRECT.

SEVERAL POINTS WERE SET ON LINE BY INSTRUMENT ALONG THE NORTH AND WEST OF THE NORTHEAST ¼ OF THE NORTHEAST ¼ OF SECTION 15, T-10-N, R-1-E, AND MARKED WITH STEEL FENCE POSTS. ALSO A 7/8" DIAMETER BY 18" LONG IRON BOLT WAS SET IN THE CENTER OF LOW GAP ROAD MARKING THE PROPERTY DIVISION BETWEEN THE STATE FORESTRY PROPERTY AND THE ADJOINING PRIVATE PROPERTIES.

THIS SURVEY WAS MADE UNDER THE REQUIREMENTS SET BY THE LAWS ESTABLISHED BY THE INDIANA GENERAL ASSEMBLY. CONSIDERING ALL ESTABLISHED CORNERS OF THIS SURVEYED AREA TO BE VALID, THE THEORETICAL UNCERTAINTY OF ANY MEASUREMENT OR CALL SHOULD BE NO MORE THAN 0.30 FEET IN ERROR.

Robert C. Vollmer
ROBERT C. VOLLMER, LS.
No. S-0160
10/22/93

ROBERT C. VOLLMER REGISTERED No. S0160 STATE OF INDIANA LAND SURVEYOR

STATE OF INDIANA
DEPARTMENT OF NATURAL RESOURCES
DIVISION OF ENGINEERING

DESIGNED BY R.C.V.	MORGAN - MONROE S.F.
TRACED BY R.V.	
SUBMITTED BY	SECTION 15 & 10
DATE	T. 10N., R. 1E.
ENGINEER PLANNING & DESIGN	LOW GAP ROAD

APPROVED BY CHIEF ENGINEER — DATE
APPROVED BY DIRECTOR DIVISION OF — DATE
APPROVED BY DIRECTOR DEPT. OF NATURAL RESOURCES — DATE

DATE MADE	DATES REVISED	SCALE	SHEET	FILE NO.
9/14/93		AS SHOWN	2 OF 2	51-38

TELEPHONE ROST HUBBA

RSID001315

SECTION 14, TOWNSHIP 9 NORTH, RANGE 1 EAST

N

0' 40' 80' 100' 150' 200'

SCALE: 1" = 100'

PETER & SARA KINNE
D.R. 294, Pg. 207

WALTER & ROXIE McCLUNG
D.R. 192, Pg. 27
&
D.R. 167, Pg. 194

STEPHEN & HELEN MARTIN
D.R. 249, Pg. 247

WALTER & ROXIE McCLUNG
D.R. 192, Pg. 27

PHILLIP & DOROTHY RIENSCH
D.R. 169, Pg. 338

STATE OF INDIANA
D.R. 164, Pg. 115

LOIS CARLTON
D.R. 233, Pg. 397

LESLEY & LOIS STEVENS
D.R. 210, Pg. 360-361

STATE OF INDIANA
D.R. 167, Pg. 399-400

STATE OF INDIANA
D.R. 109, Pg. 81

STATE OF INDIANA
D.R. 114, Pg. 266

℄ BABY CREEK RD.

NORTHEAST CORNER OF SOUTHWEST 1/4 OF SOUTHEAST 1/4 OF SEC. 14, T-9-N, R-1-E, MONROE COUNTY, IND.

SOUTHWEST CORNER OF SOUTHEAST 1/4 OF SOUTHWEST 1/4 OF SEC. 14, T-9-N, R-1-E, MONROE COUNTY, IND.

SOUTHEAST CORNER OF SOUTHEAST 1/4 OF SOUTHWEST 1/4 OF SEC. 14, T-9-N, R-1-E, MONROE COUNTY, IND.

SOUTHWEST CORNER OF SOUTHWEST 1/4 OF SOUTHEAST 1/4 OF SEC. 14, T-9-N, R-1-E, MONROE COUNTY, IND.

SOUTHEAST CORNER OF SOUTHWEST 1/4 OF SOUTHEAST 1/4 OF SEC. 14, T-9-N, R-1-E, MONROE COUNTY, IND.

TRACT 1
50.00± ACRES

± 3.00 Acres

± 2.00 Ac

CLIENT: WALTER & ROXIE McCLUNG
D.R. 167, Pg. 194

TRACT 2
5.01± ACRES

TRACT 3, 0.23± ACRE

TRACT 4
19.49± ACRES

S86°-51'-25"E 125.49'
S88°-49'-59"E 193.28'
S87°-16'-22"E 236.16'
S85°-32'-30"E 89.51'
S84°-16'-28"E 451.98'
N00°-39'-15"W 155.07'
12.00'
S77.50'
N57°-53'-22"W
N00°-00'-00"E 512.52'
1279.76'
N89°-37'-33"W
N77°-53'-10"E 47.71'
N40°-14'-34"E 51.51'
N01°-01'-30"E 52.13'
N05°-48'-26"W 116.45'
N02°-10'-03"W 53.22'
N06°-12'-54"E 49.42'
N36°-43'-49"E 51.84'
N77°-14'-43"E 53.99'
S89°-53'-30"E 54.78'
S85°-40'-11"E 53.33'
N82°-55'-28"E 221.43'
N82°-38'-52"E 188.94'
N86°-53'-15"E 120.85'
N89°-13'-32"E 263.23'
S00°-00'-00"E 9.31'
S89°-48'-16"E 11.73'
N84°-23'-09"E 19.13'
S00°-56'-45"W 69.10'
277.20'
N89°-48'-16"W
S89°-48'-16"E 622.58'
N16°-47'-12"E 297.36'
498.57'
S46°-37'-42"W
S55°-09'-59"W 36.13'
S76°-52'-09"E 661.59'
640.15'
S76°-52'-09"E 21.44'
520.62'
N00°-56'-45"E
819.56'
S00°-56'-45"W
1337.38'
S00°-57'-35"W
200.02'
45.95'
127.55'
647.65'
N89°-37'-33"W
643.21'
N89°-37'-33"W

BenSo_R13
BenSo_S13
BenSo_T13
BenSo_T12

LEGEND

- ● = 5/8" REBAR W/CAP SET
- ■ = STONE FOUND
- ▲ = RAILROAD SPIKE SET
- X = CHISLED "X" IN CONCRETE
- □ = PROPERTY LINE STAKE SET

BASIS OF BEARING: WEST LINE OF S-E 1/4 OF S-W 1/4 ASSUMED N00°-00'-00"E.

...ENTS AND RIGHTS-OF-WAY.

Douglas P. ...
DOU... , IND. L.S. NO. 890006

RSID001315

SECTION 14, TOWNSHIP 9 NORTH, RANGE 1 EAST

N

0' 40' 80' 100' 150' 200'

SCALE: 1" = 100'

PETER & SARA KINNE
D.R. 294, Pg. 207

WALTER & ROXIE McCLUNG
D.R. 192, Pg. 27
&
D.R. 167, Pg. 194

STEPHEN & HELEN MARTIN
D.R. 249, Pg. 247

WALTER & ROXIE McCLUNG
D.R. 192, Pg. 27

PHILLIP & DOROTHY RIENSCH
D.R. 169, Pg. 338

STATE OF INDIANA
D.R. 164, Pg. 115

LOIS CARLTON
D.R. 233, Pg. 397

LESLEY & LOIS STEVENS
D.R. 210, Pg. 360-361

STATE OF INDIANA
D.R. 167, Pg. 399-400

STATE OF INDIANA
D.R. 109, Pg. 81

STATE OF INDIANA
D.R. 114, Pg. 266

℄ BABY CREEK RD.

NORTHEAST CORNER OF SOUTHWEST 1/4 OF SOUTHEAST 1/4 OF SEC. 14, T-9-N, R-1-E, MONROE COUNTY, IND.

SOUTHWEST CORNER OF SOUTHEAST 1/4 OF SOUTHWEST 1/4 OF SEC. 14, T-9-N, R-1-E, MONROE COUNTY, IND.

SOUTHEAST CORNER OF SOUTHEAST 1/4 OF SOUTHWEST 1/4 OF SEC. 14, T-9-N, R-1-E, MONROE COUNTY, IND.

SOUTHWEST CORNER OF SOUTHWEST 1/4 OF SOUTHEAST 1/4 OF SEC. 14, T-9-N, R-1-E, MONROE COUNTY, IND.

SOUTHEAST CORNER OF SOUTHWEST 1/4 OF SOUTHEAST 1/4 OF SEC. 14, T-9-N, R-1-E, MONROE COUNTY, IND.

TRACT 1
50.00± ACRES

± 3.00 Acres

± 2.00 Ac

CLIENT: WALTER & ROXIE McCLUNG
D.R. 167, Pg. 194

TRACT 2
5.01± ACRES

TRACT 3, 0.23± ACRE

TRACT 4
19.49± ACRES

S86°-51'-25"E 125.49'
S88°-49'-59"E 193.28'
S87°-16'-22"E 236.16'
S85°-32'-30"E 89.51'
S84°-16'-28"E 451.98'
N00°-39'-15"W 155.07'
12.00'
S77.50'
N57°-53'-22"W
N00°-00'-00"E 512.52'
1279.76'
N89°-37'-33"W
N77°-53'-10"E 47.71'
N40°-14'-34"E 51.51'
N01°-01'-30"E 52.13'
N05°-48'-26"W 116.45'
N02°-10'-03"W 53.22'
N06°-12'-54"E 49.42'
N36°-43'-49"E 51.84'
N77°-14'-43"E 53.99'
S89°-53'-30"E 54.78'
S85°-40'-11"E 53.33'
N82°-55'-28"E 221.43'
N82°-38'-52"E 188.94'
N86°-53'-15"E 120.85'
N89°-13'-32"E 263.23'
S00°-00'-00"E 9.31'
S89°-48'-16"E 11.73'
N84°-23'-09"E 19.13'
S00°-56'-45"W 69.10'
277.20'
N89°-48'-16"W
S89°-48'-16"E 622.58'
N16°-47'-12"E 297.36'
498.57'
S46°-37'-42"W
S55°-09'-59"W 36.13'
S76°-52'-09"E 661.59'
640.15'
S76°-52'-09"E 21.44'
520.62'
N00°-56'-45"E
819.56'
S00°-56'-45"W
1337.38'
S00°-57'-35"W
200.02'
45.95'
127.55'
647.65'
N89°-37'-33"W
643.21'
N89°-37'-33"W

BenSo_R13
BenSo_S13
BenSo_T13
BenSo_T12

LEGEND

- ● = 5/8" REBAR W/CAP SET
- ■ = STONE FOUND
- ▲ = RAILROAD SPIKE SET
- X = CHISLED "X" IN CONCRETE
- □ = PROPERTY LINE STAKE SET

BASIS OF BEARING: WEST LINE OF S-E 1/4 OF S-W 1/4 ASSUMED N00°-00'-00"E.


...ENTS AND RIGHTS-OF-WAY.

Douglas P. ...
DOU... , IND. L.S. NO. 890006

Survey

Aug. 24 and 25th 1891

Made the following survey for Wm. F. Hilder and James R. Kirby in section 23 Town 8 North, Range 2 West. The said Hilder and Kirby by agreement were sworn as chain bearers and Jonas R. May as flag bearer and corners were established according to plat

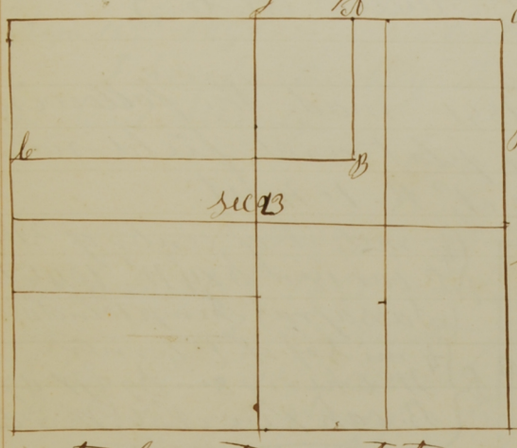


A { 20 4/4 rods West of the N.E. corner of N.W. of the S.E. Ash 12in N 87 1/2 W 114 4/4 lks
Bastard flint S 46 W 40 lks

B { 115 rods South of A on parallel line
B. Walnut 15in brs S 86 3/4 E 3.65
Flinty stone S 86 1/2 W 2.34

b { 45 rods W of the N 1/4 Post
Sugar 20in S 9 1/4 E 53 lks
Beech 24in N 56 1/4 E 101 "

I hereby certify the foregoing to be a true statement of Survey by me made
Geo. B. Nader M. C. S

Aug. 30th 1891 Surveyed for Hiram McCoy in section 14 and 15 Town 9 N. Rang 1 East as represented by Platt Assistants sworn, Chainmen ~~Hiram~~ David McCoy Joel McCoy. Flag bearer Andrew McCoy

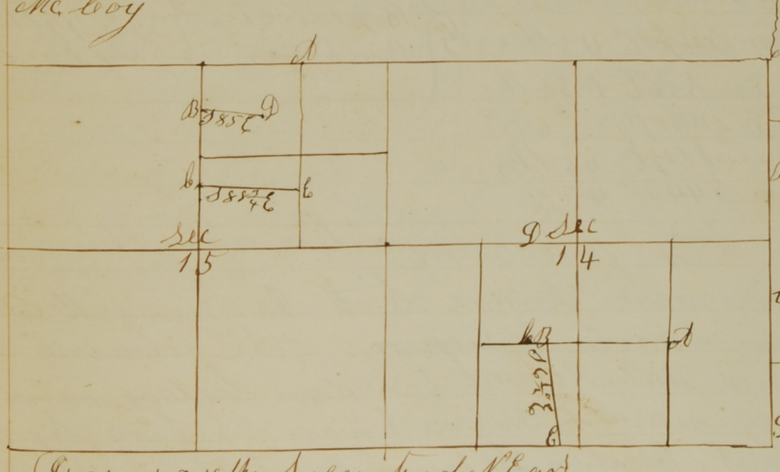

A { half dist. bet. N 1/4 cor. & N.E. corner
Gum 12in S 7 1/2 W 29 1/2 lks
Beech 17in N 25 W 35 1/2 "

B { 40 1/2 rods S of N 1/4 cor.
Beech 8in N 68 E 48 3/4 lks
R. oak 10in S 42 E 78 "

b { 62 rods 10 lks S of B
Jack oak 4in N 84 W 21 1/2 lks
W. oak 6in S 46 3/4 W 25 "

D { S 85 E 49 rods 19 lks of B
B. Walnut 3in N 19 E 19 lks
Sugar 4in N 85 1/2 E 76 1/2 lks

d { S 24 rods 16 lks S of center of N.E. qr
Beech 17in N 70 E 33 1/3 lks
" 16in S 59 W 27 1/2 lks

Sec 14

A { center of S E quarter
Beech 15in S 33 1/2 W 79 lks
Sugar 4in N 9 E 11 lks

49 rods E of N W cor of S E of S W qr
W. cherry forked 15in S 19 E 103 lks
W. oak 8in N 23 W 56 3/4 lks

half dist across the S side of the 40

b { B Walnut S 70 E 20 1/4 lks
Jack S 73 1/2 W 35 lks

D { half dist. across the 40 acres
W. oak 8 in S 45° W 18 lks
B oak 8 in S 25½° E 15


E { 8 rods W of ¼ mi post
B. oak 4 in N 13½° E 26½ lks
Red " 15 in N 85½° W 47 "

I hereby certify the foregoing is a correct Statement of the Survey by me made

Geo. B. Nader M. C. S

Oct. 5th 6th 7th and 8th 1891 made the following Survey as appears by plat and field notes below in section 12 Town 10 N, R. 1. West

Sec 12 T. 10 N. R. 1. W

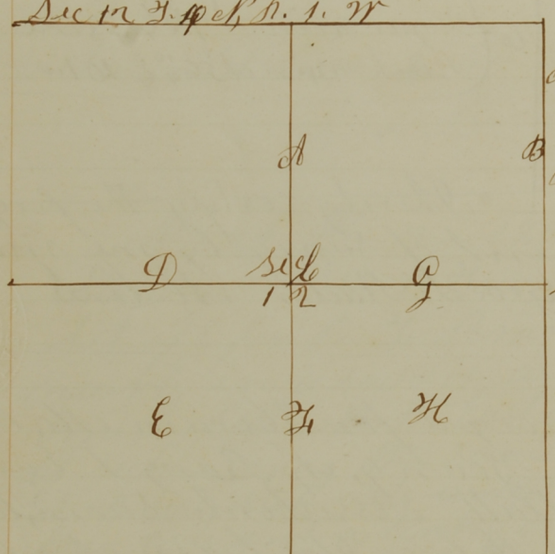

A { ¼ mile N of center of section
B. oak 15 in S 84° W 104½ lks
Sassafras Stump 10 in N 48½° E 139 "

B { ¼ mi S of N. E. corner
W. Cherry 8 in S 73° W 47 lks
B. oak 8 in N 56½° W 50½ "

C { at center of section
W oak 2 in S 1° W 6⅔ lks
W " 2 in N 58½° W 33½ lks

D { one fourth mile W of center
Hickory 10 in S 29° E 45 lks
B. oak 10 in S 89½° E 66¾ lks

E { center of S W quarter
Maple 18 in N 79½° W 108 lks
Hickory 9 in N 22½° E 234⅔ lks

G { ½ dist. bet. cent. & E ¼ mi. p.
Poplar 6 in S 35° E 77 lks
Beech 7 in S 78° E 62½ lks

H { Half dist. bet. cent. & ½ mi p.
Sycamore 5 in S 47° W 43 lks
B. Walnut 6 in S 56° E 105½ lks

H { center of S. E. quarter
W oak 15 in N 11½° E 45 lks
Hickory 6 in S 44° W 42 "

The following parties were chosen as assistants. Chainman Thomas Scott James A. McPike Flag bearer Charles E Lepper. The following notice was returned duly served ten days before hand

Notice is hereby given to Thomas I Starr, Barbary Spines, Mary A Bennet, Reuben Spines, John Scales, Dillion Talbott Owen Night, Elijah Night and Sarah Night his wife and Surrepta Night his daughter, Wm. Collins, Samuel Houston A. I Mc. Coy, that I will proceed together with the County Surveyor of Monroe County Indiana or his deputy on Monday the 5th day of October 1891 to run all the lines